


GROUND FLOOR

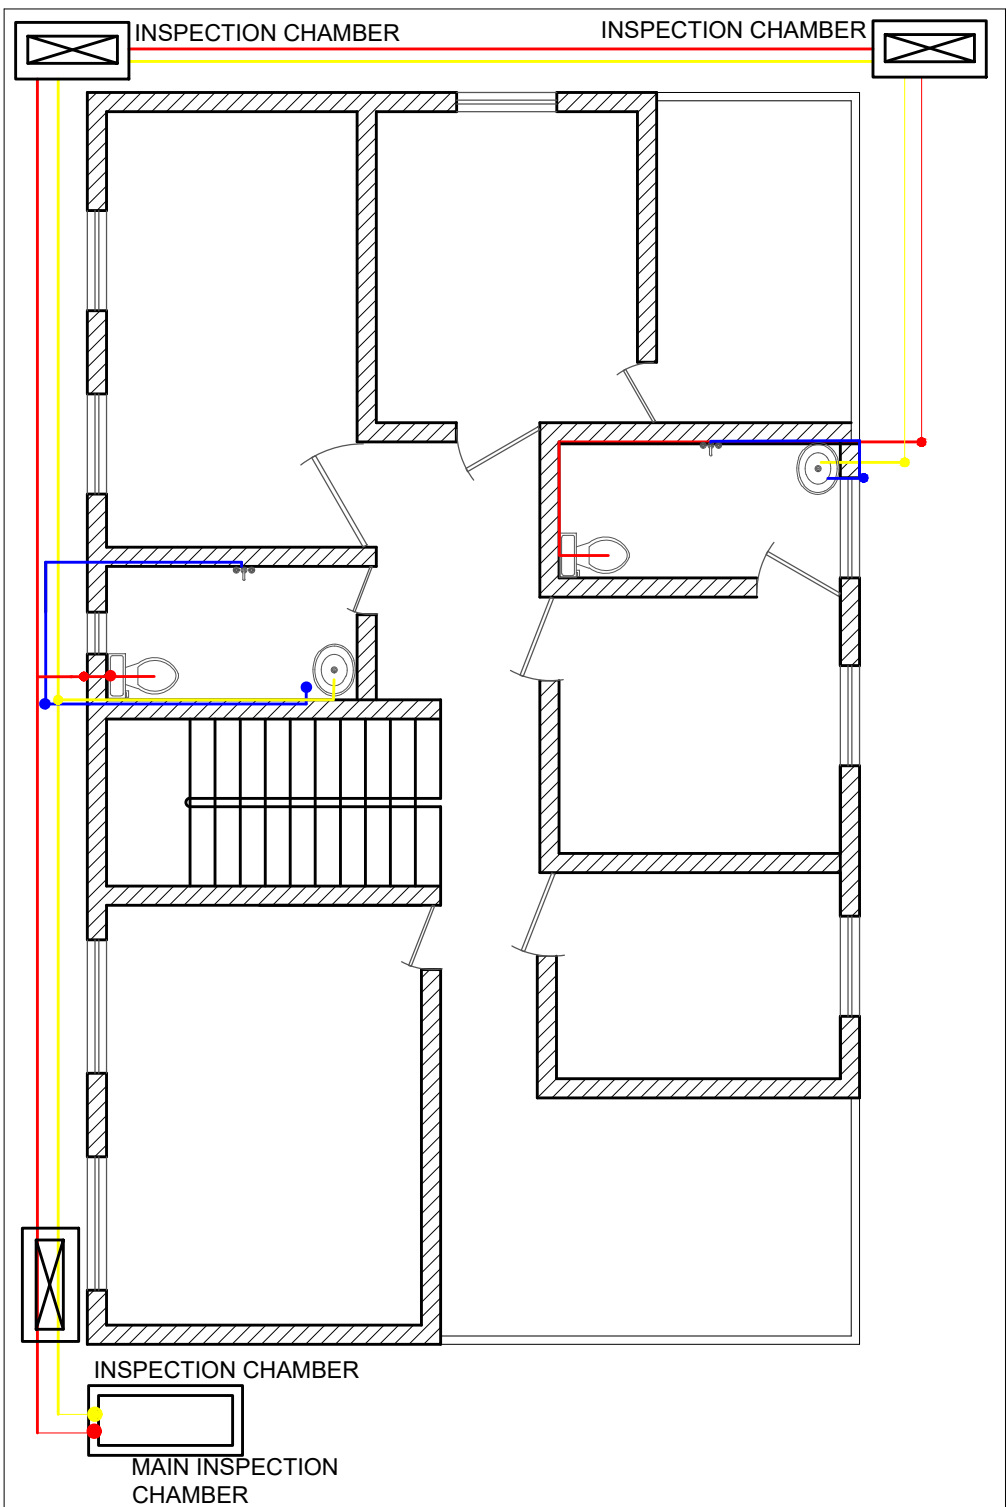

FIRST FLOOR

- WASTE WATER
- FRESH WATER
- SOIL WATER

RAUNAK VIKASH
3 rd SEM CIVIL
1S117CV044
PLUMBING WORKING DRAWING